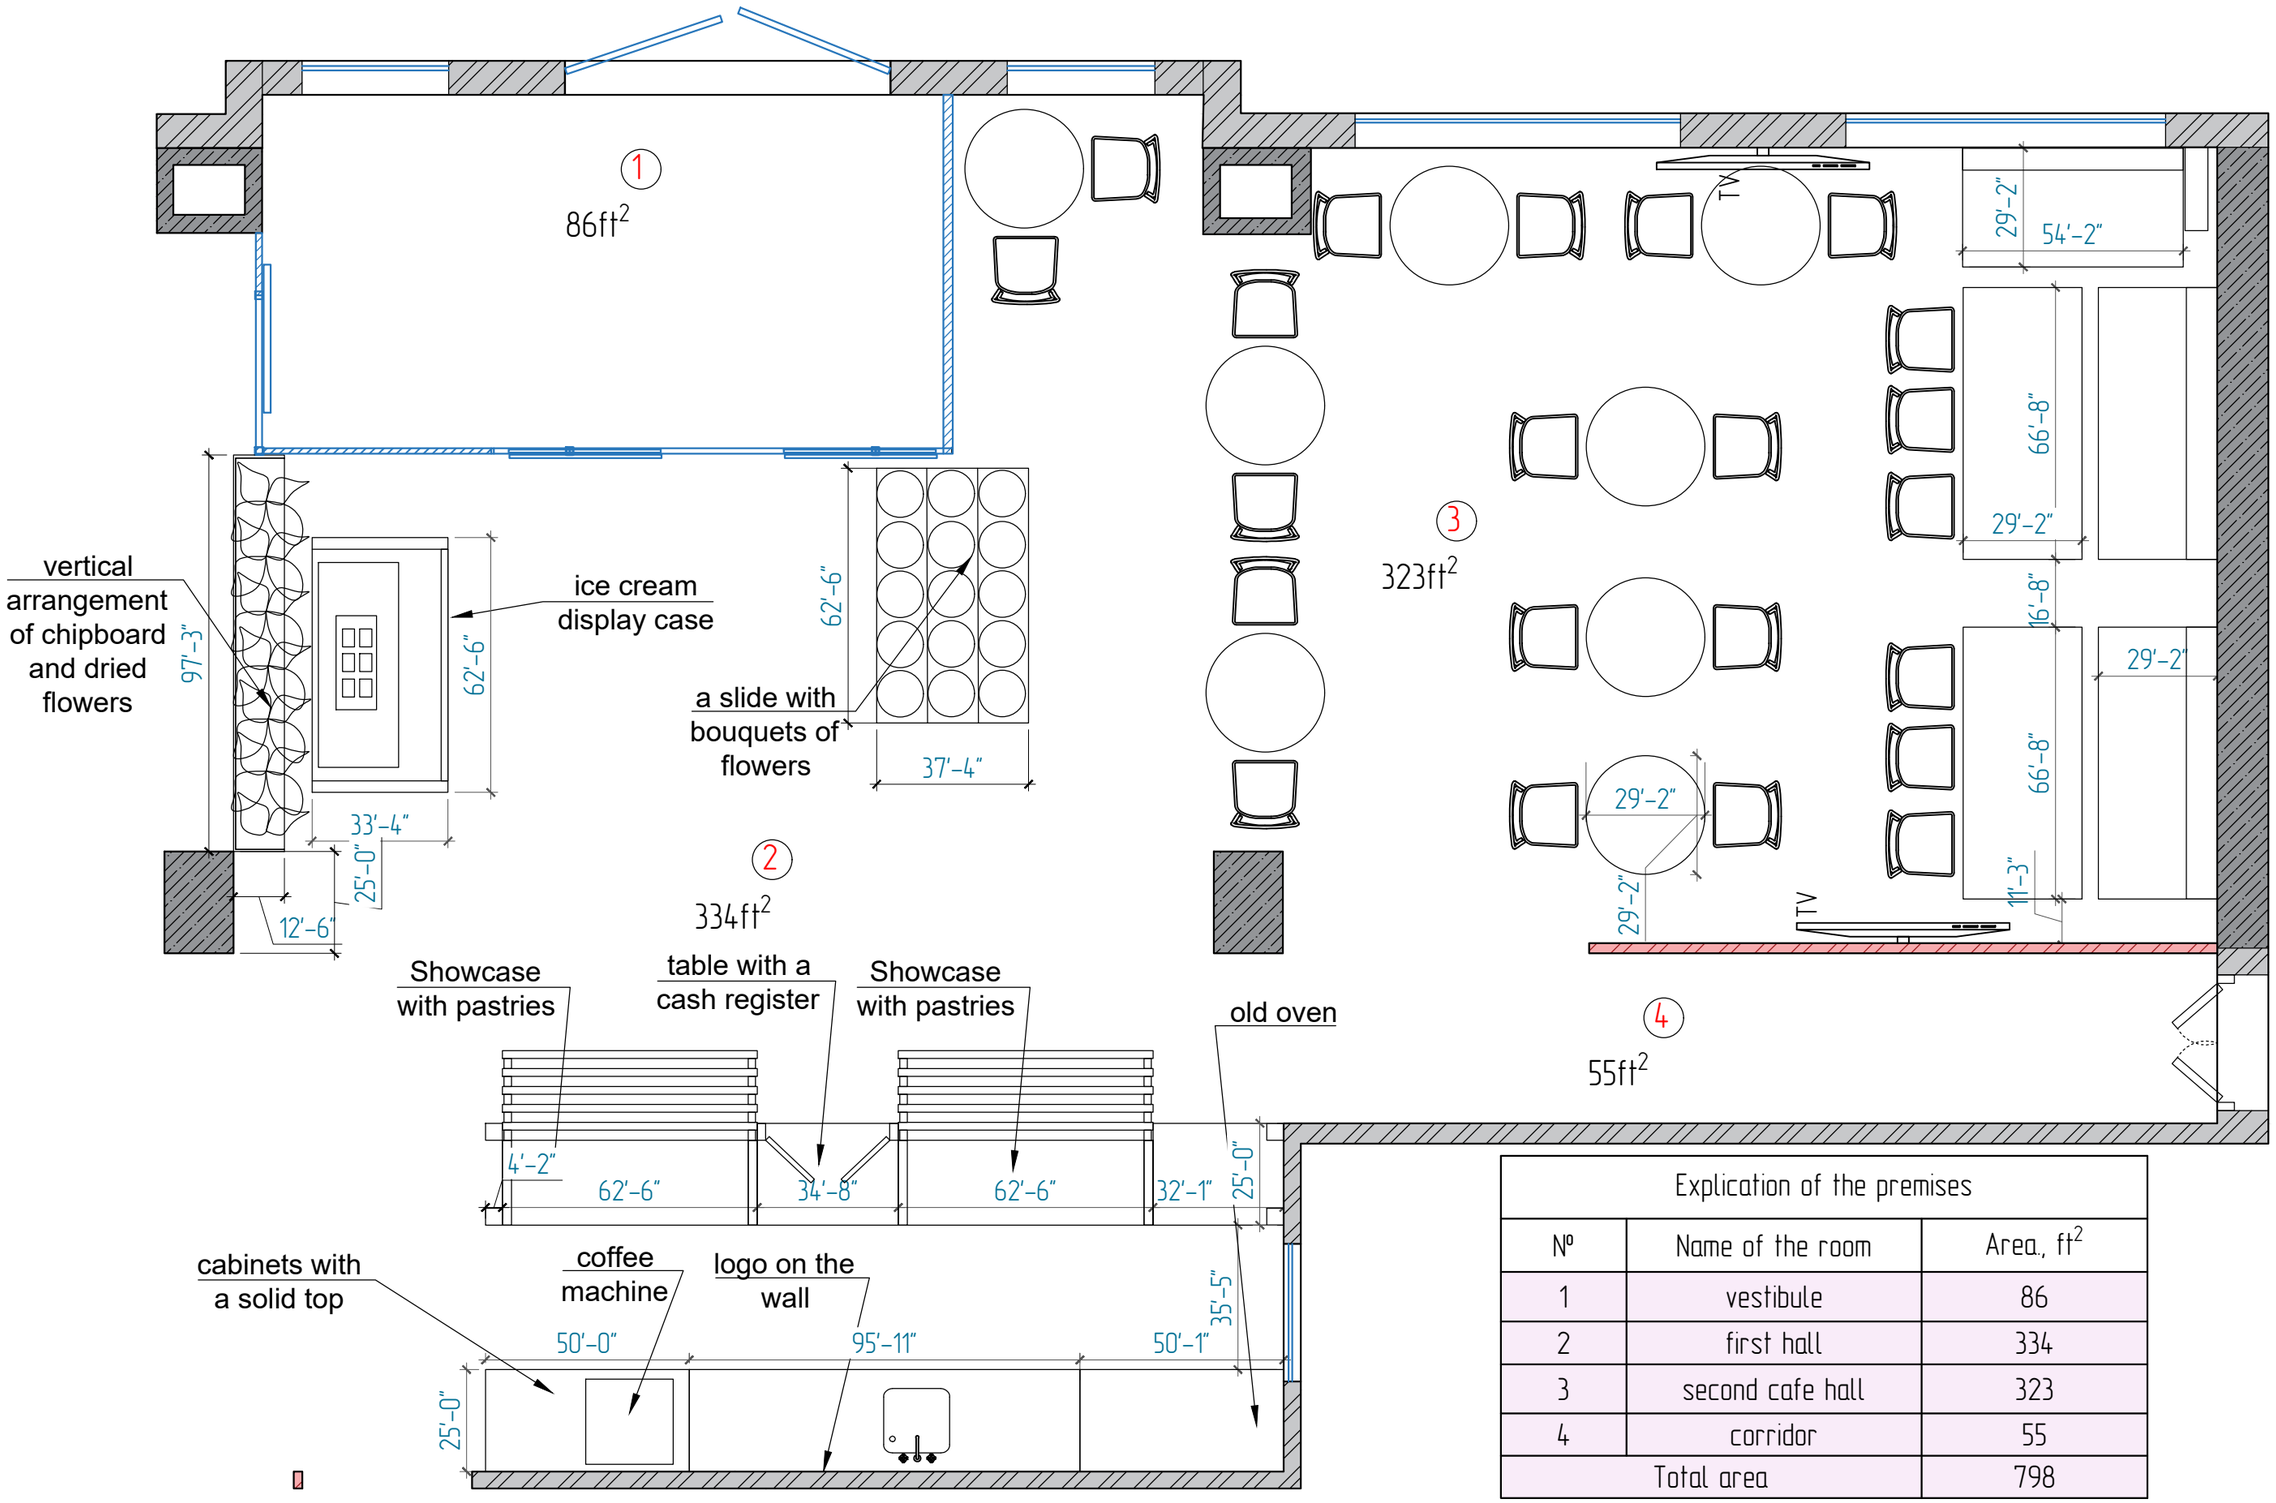

Explication of the premises		
№	Name of the room	Area., ft^2
1	vestibule	86
2	first hall	334
3	second cafe hall	323
4	corridor	55
Total area		798

Furniture layout plan.

Design studio "MMdesign"